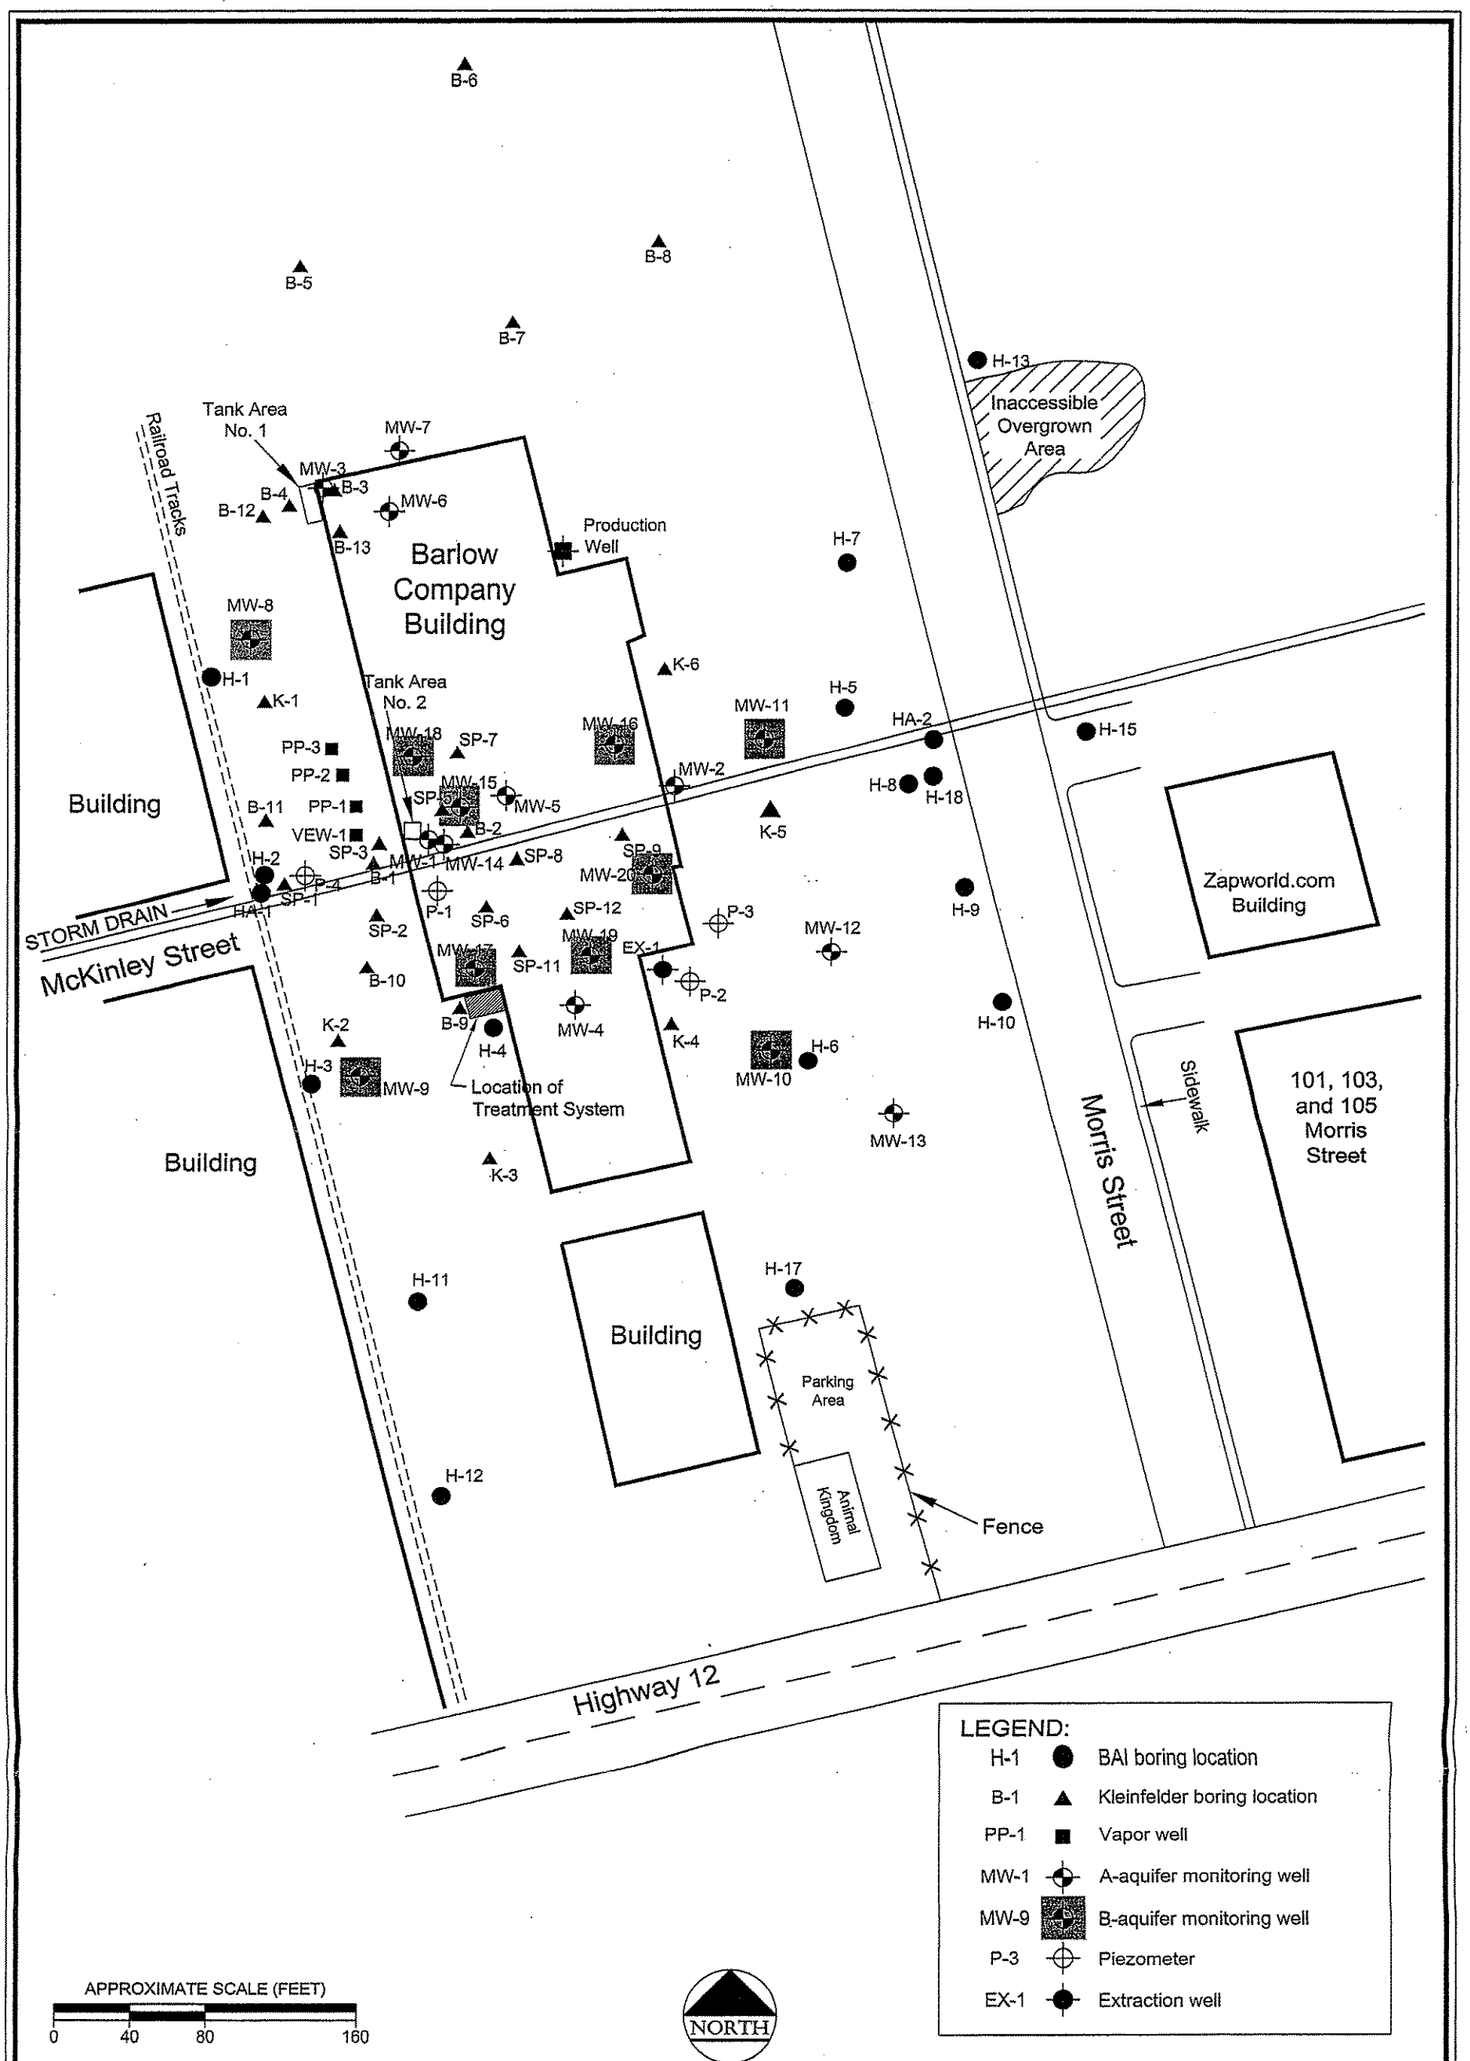

Brunsing Associates, Inc.
5803 Skylane Boulevard
Suite A
Windsor, California
(707) 838-3027

Job No.: 780
Appr.:
Date: 6/30/04

SITE MAP
200 Morris Street
Sebastopol, California

PLATE
2