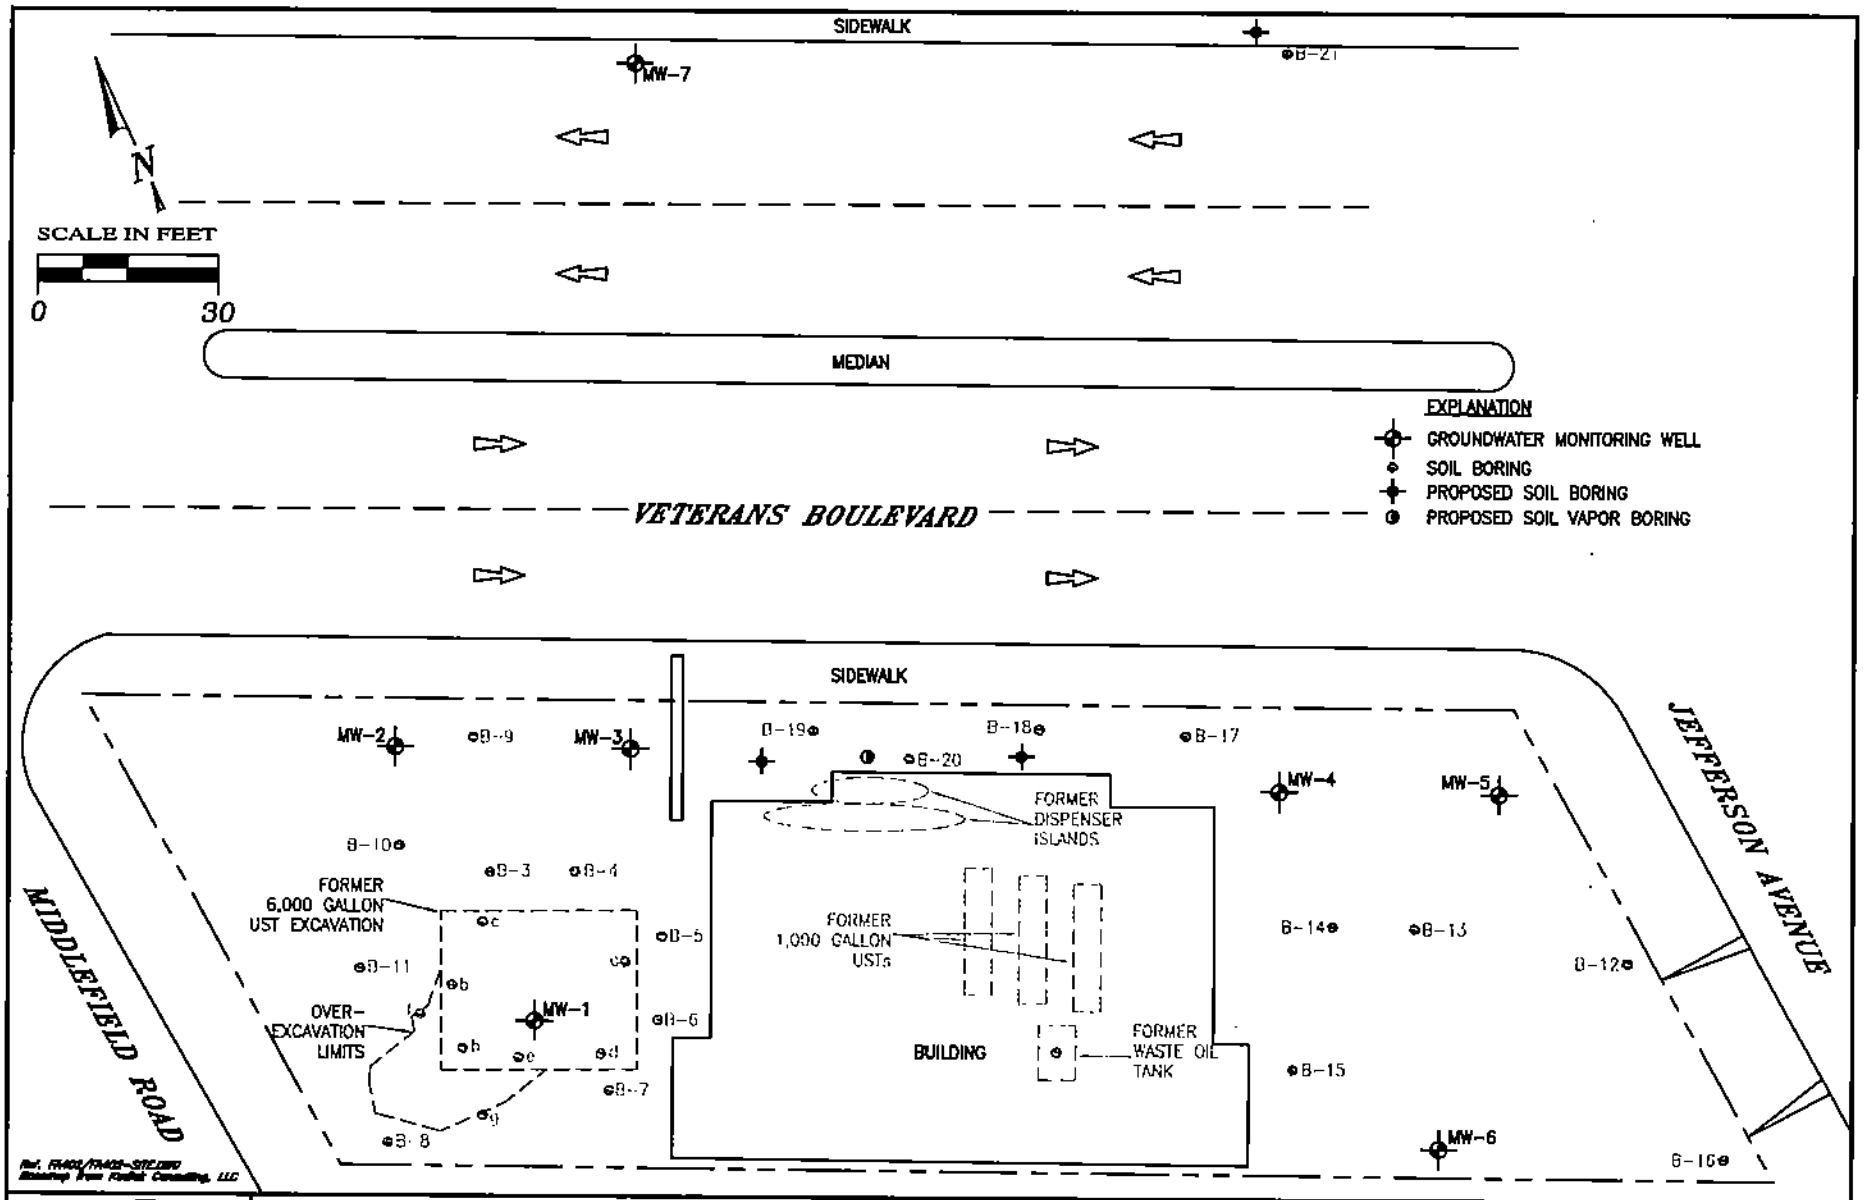

PREPARED BY

SITE MAP

LSG PROPERTIES
820 Veterans Boulevard
Redwood City, California

FIGURE:
1
PROJECT:
FA402