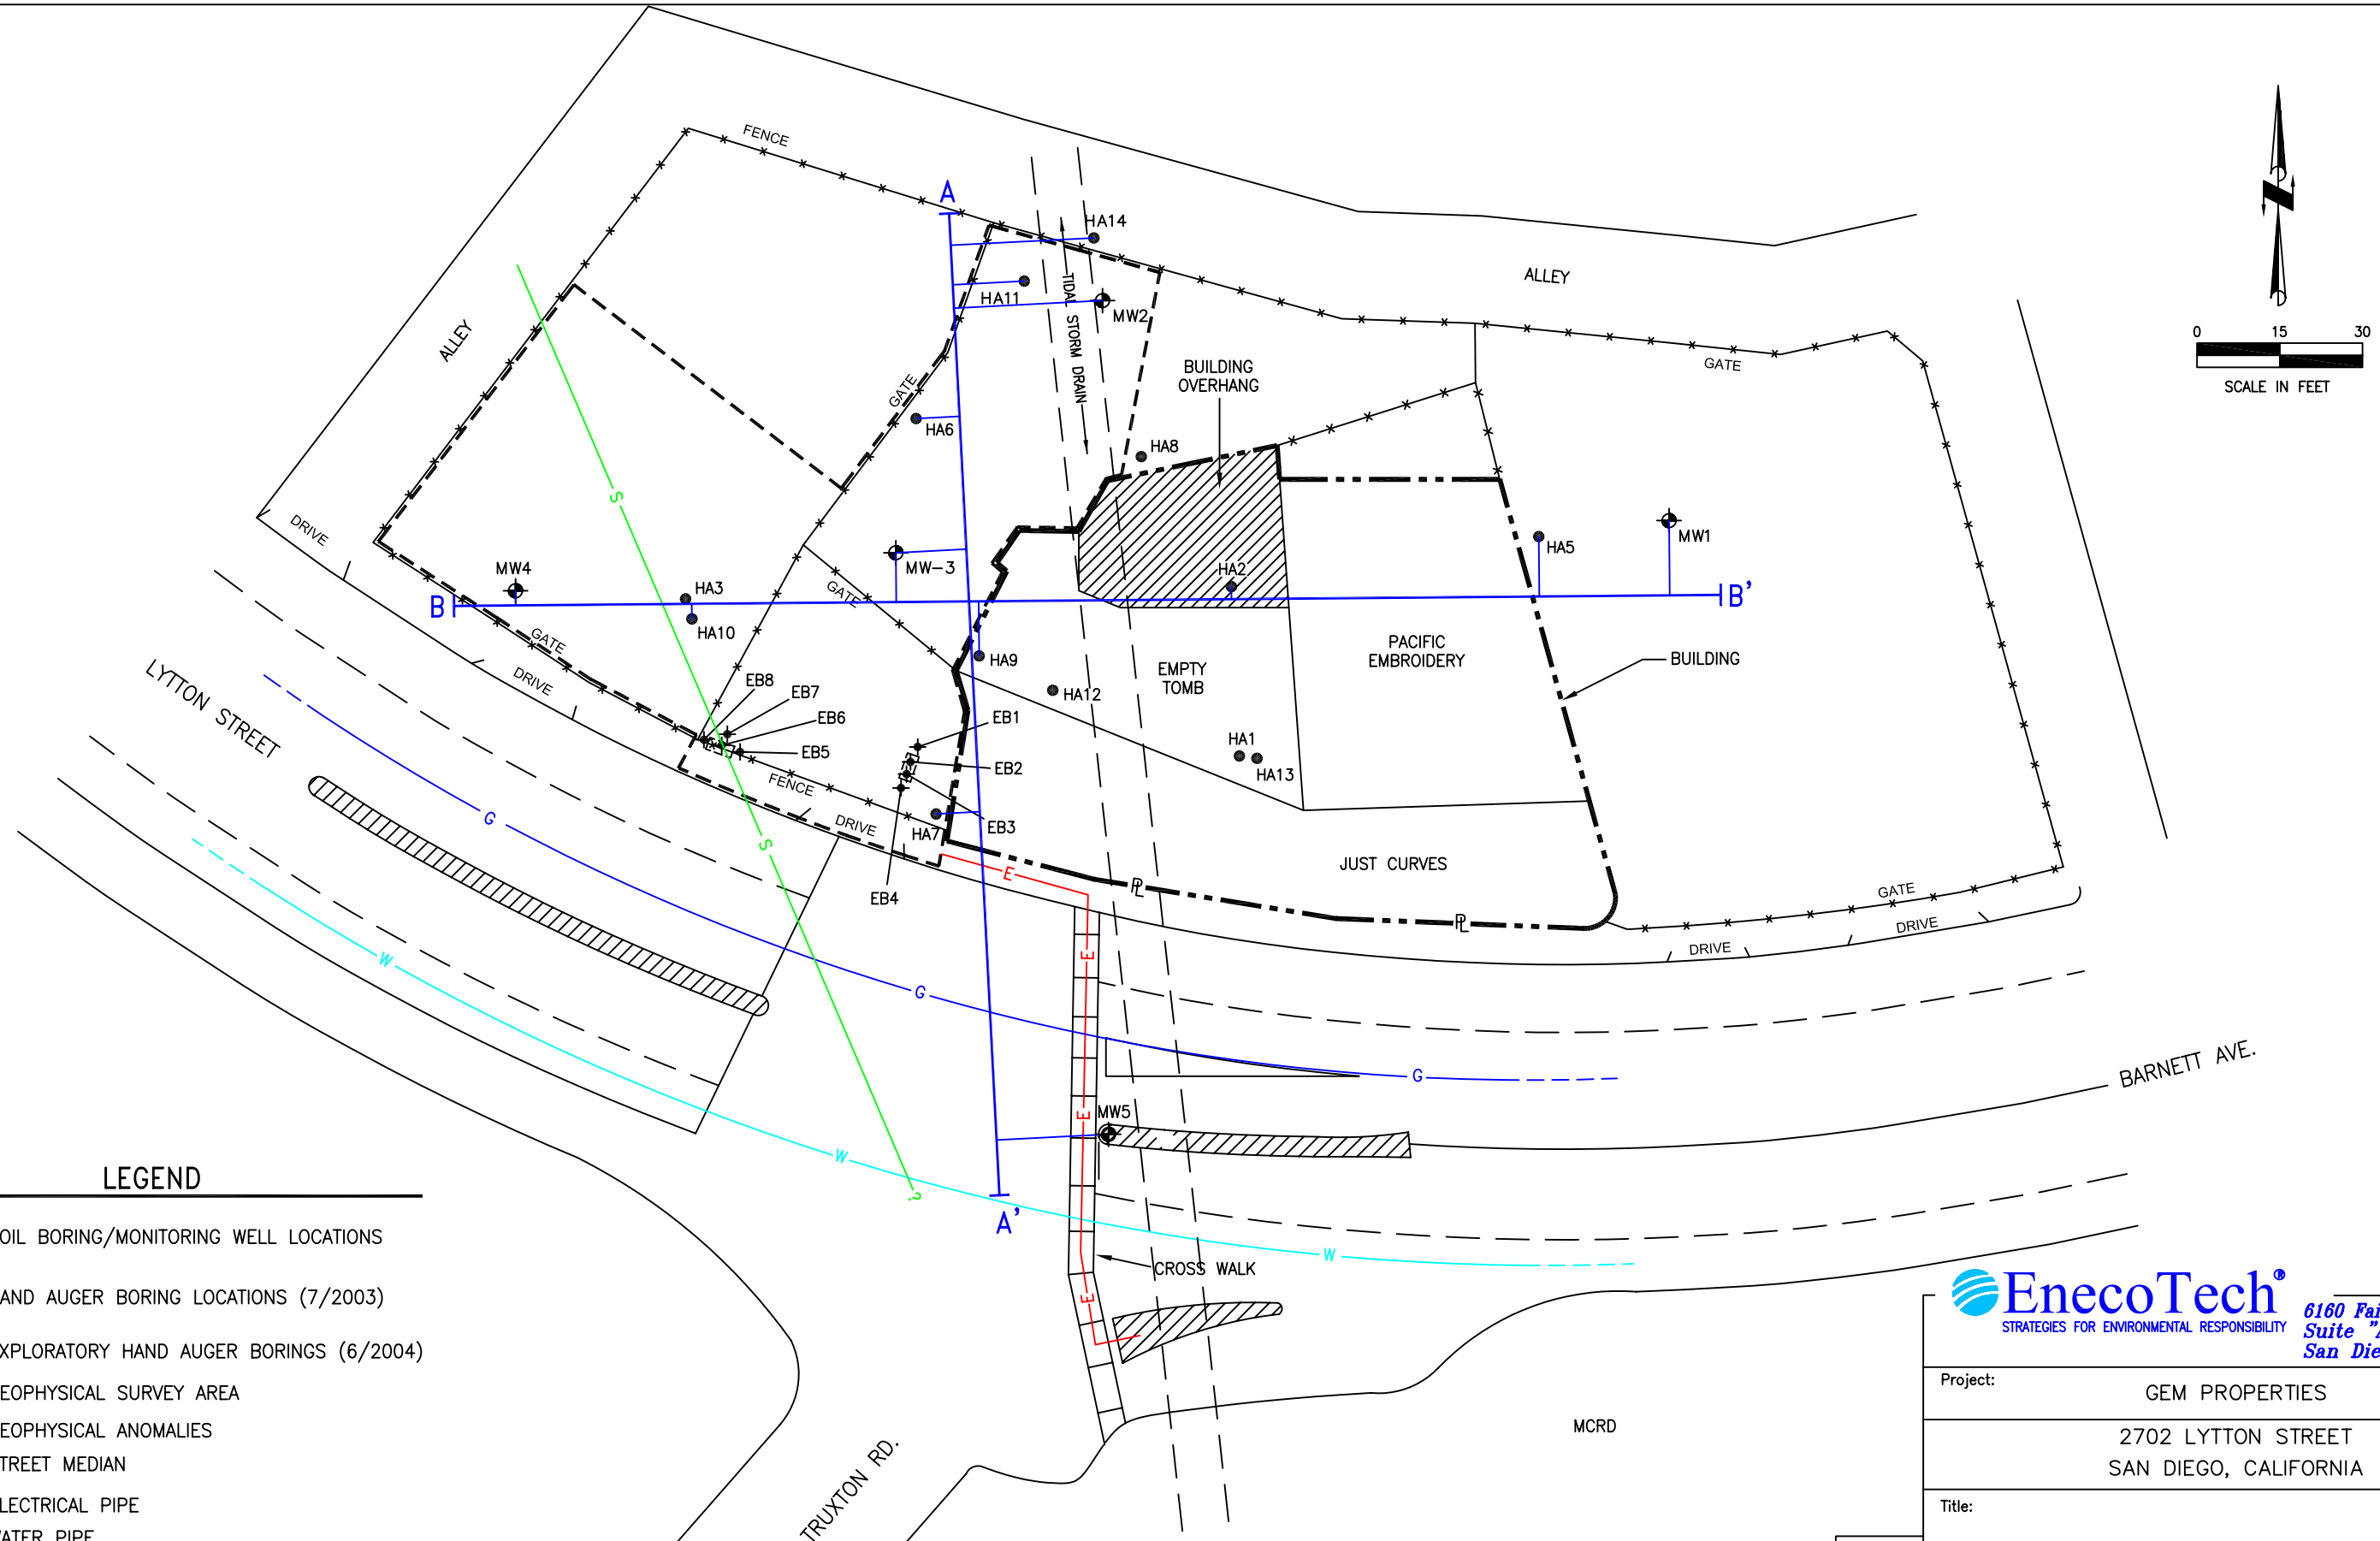

LEGEND

- MW4 – SOIL BORING/MONITORING WELL LOCATIONS
- HA3 – HAND AUGER BORING LOCATIONS (7/2003)
- EB1 – EXPLORATORY HAND AUGER BORINGS (6/2004)
- – GEOPHYSICAL SURVEY AREA
- – GEOPHYSICAL ANOMALIES
- – STREET MEDIAN
- E – ELECTRICAL PIPE
- W – WATER PIPE
- G – GAS PIPE
- S – SEWER PIPE
- PL – PROPERTY LINE
- A A' – CROSS SECTION LINE

EnecoTech®
STRATEGIES FOR ENVIRONMENTAL RESPONSIBILITY

6160 Fairmount Ave.
Suite "A"
San Diego CA 92120

Project: GEM PROPERTIES

2702 LYTTON STREET
SAN DIEGO, CALIFORNIA

Title: SITE MAP

		Date
Design:	EK	4/05
Drawn:	MJL	4/05
Checked:	EK	4/05
Approved:	JWR	4/05

File No.: 02-02041-001 | Date: 7/2004 | Figure No.: 2

ACAD File No.: SM405 | Rev.: | Sheet of