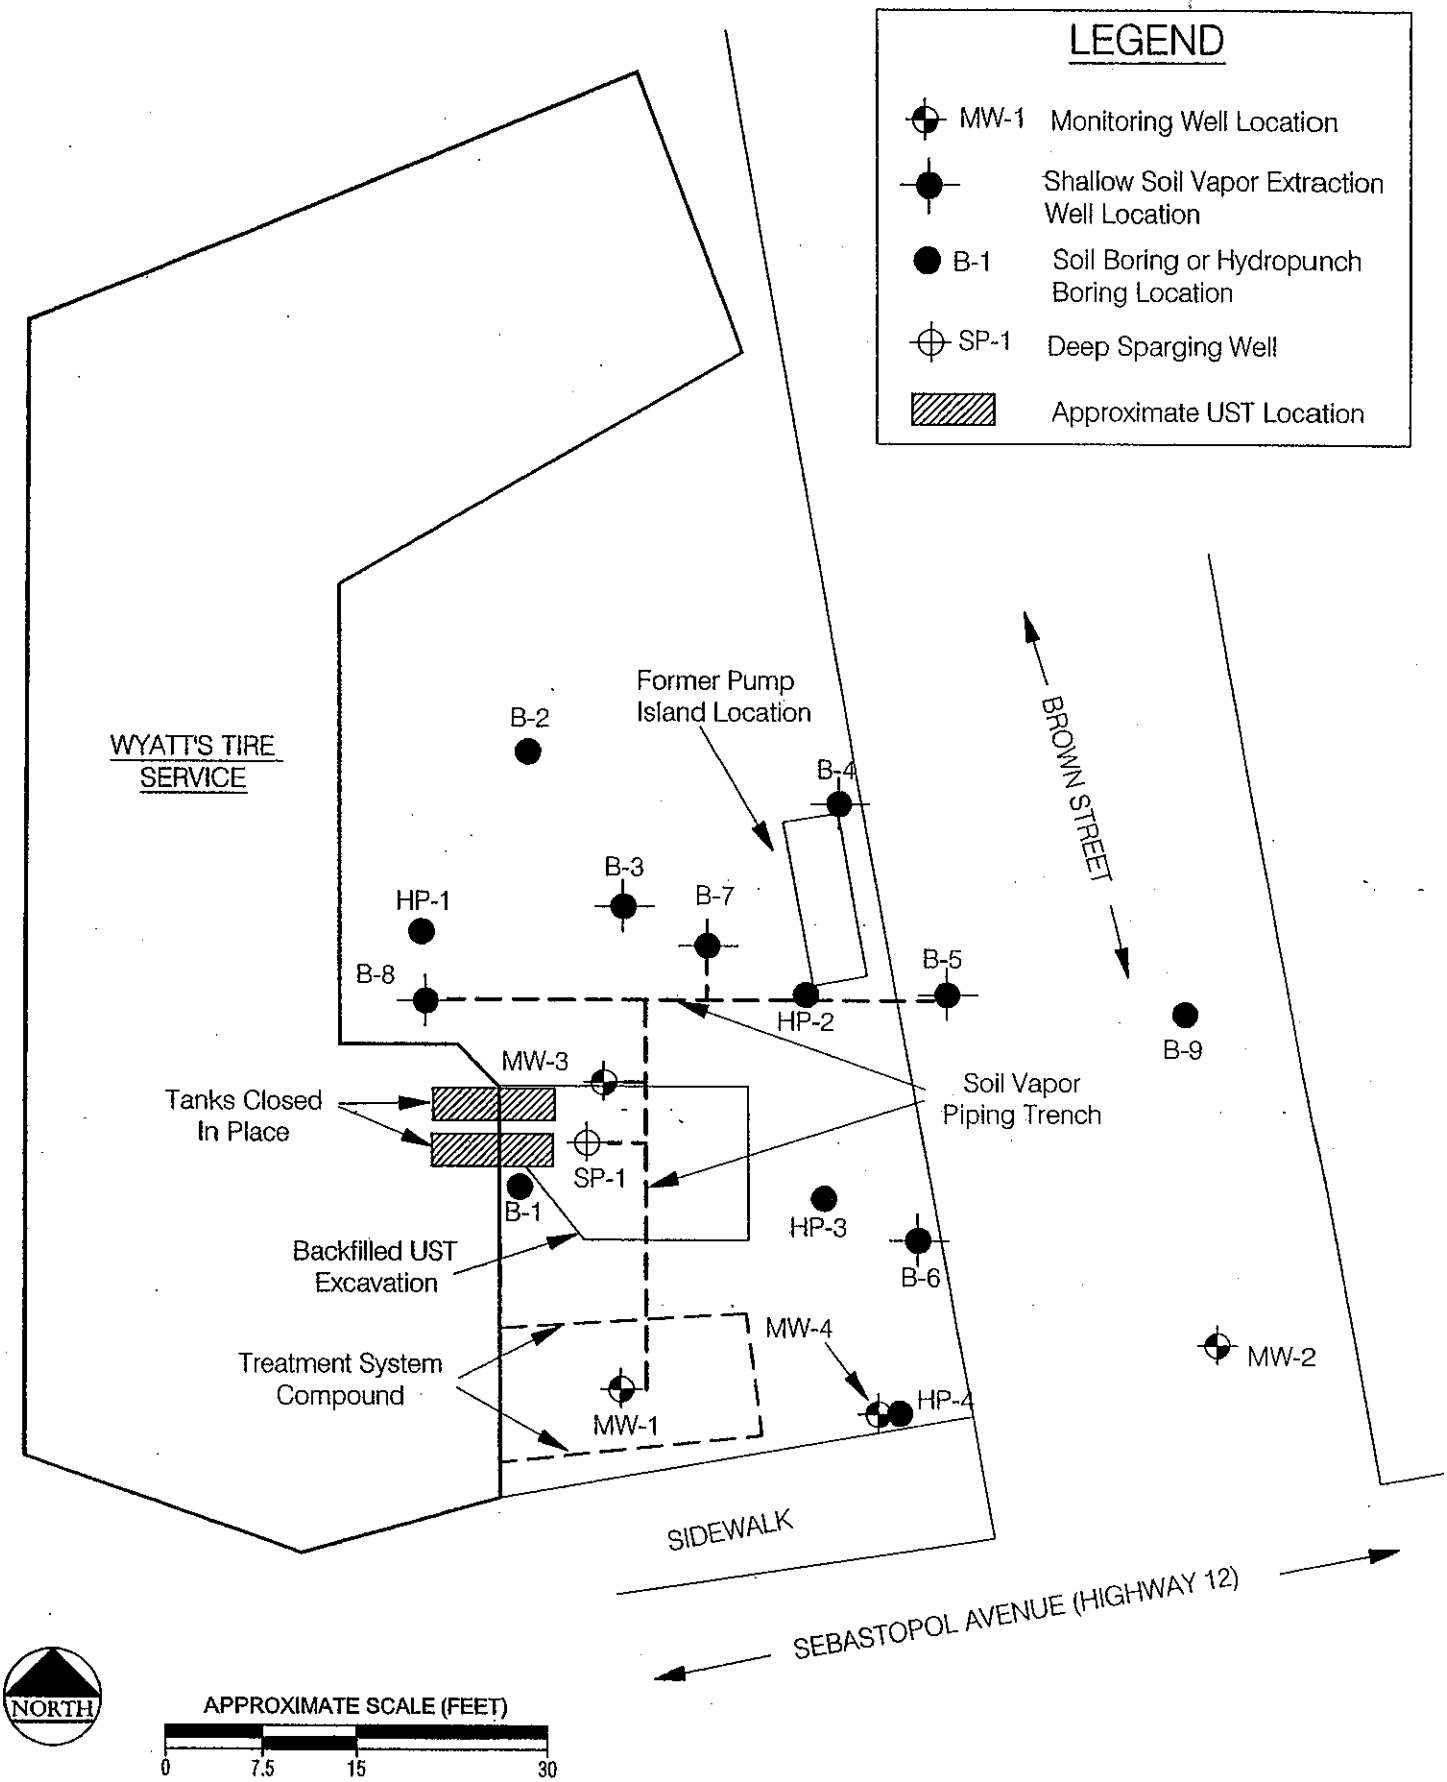

Brunsing Associates, Inc.
5803 Skylane Blvd., Suite A
Windsor, California 95492
Tel: (707) 838-3027

Job No.: 383
Appr.: MFF
Date: 04/16/03

SITE MAP
100 Brown Street
Sebastopol, California

PLATE
2