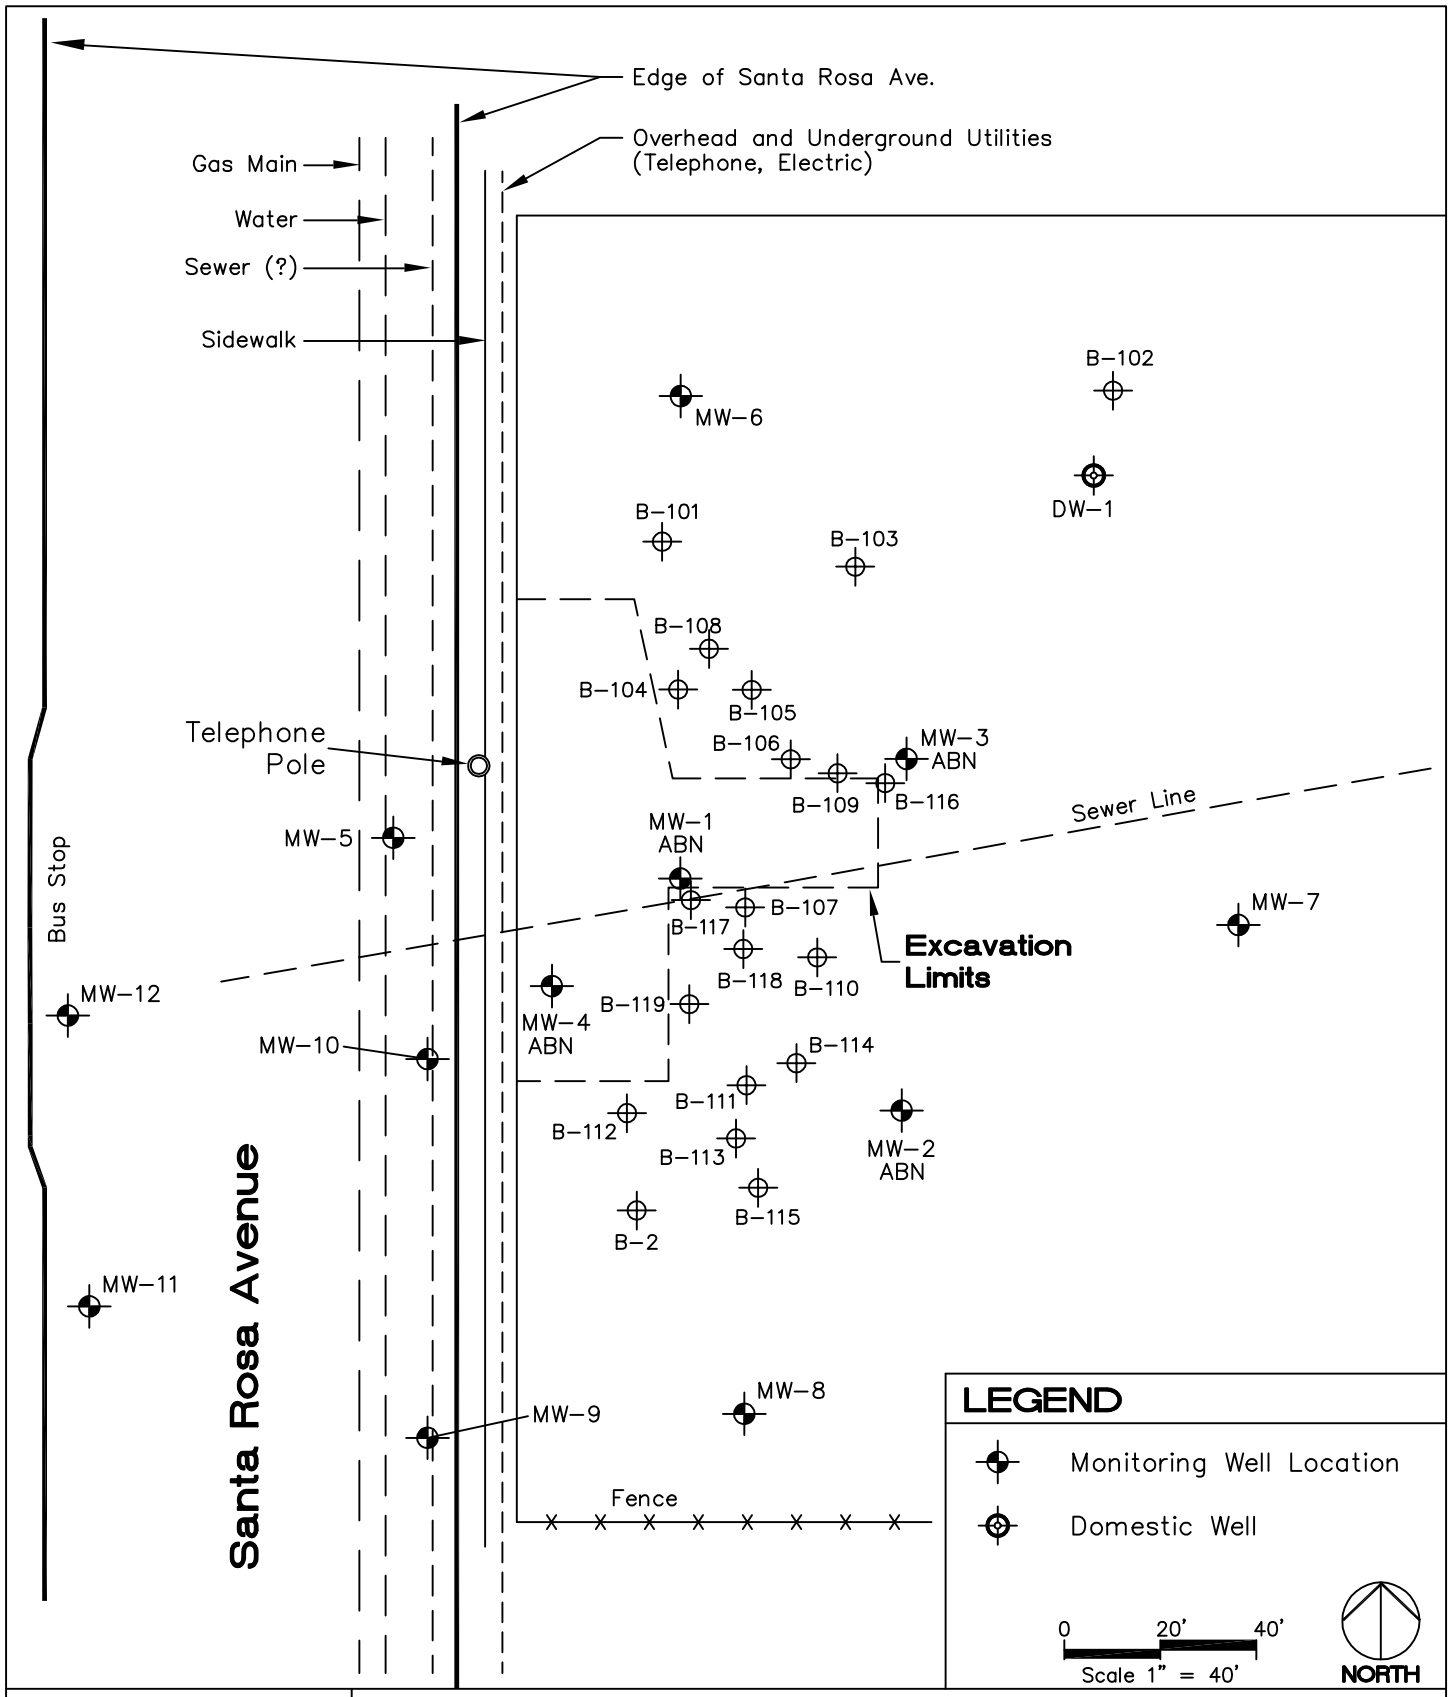



SCS ENGINEERS
3645 WESTWIND BOULEVARD
SANTA ROSA, CA 95403
Ph. (707) 546-9461
Fax (707) 544-5769


SITE PLAN

Wiggins Property
3454 Santa Rosa Avenue
Santa Rosa, California

FIGURE: 2

| PROJECT NO.: | FILENAME: | DRAWN BY: | APPR. BY: | GPS DATE: | W.O. NO.: | REVISIONS: | DATE: |
|---|---|---|---|---|---|---|---|
| 331.00 | 331.00-SP | ALP | GSJ | | 3079 | | 11/9/03 |