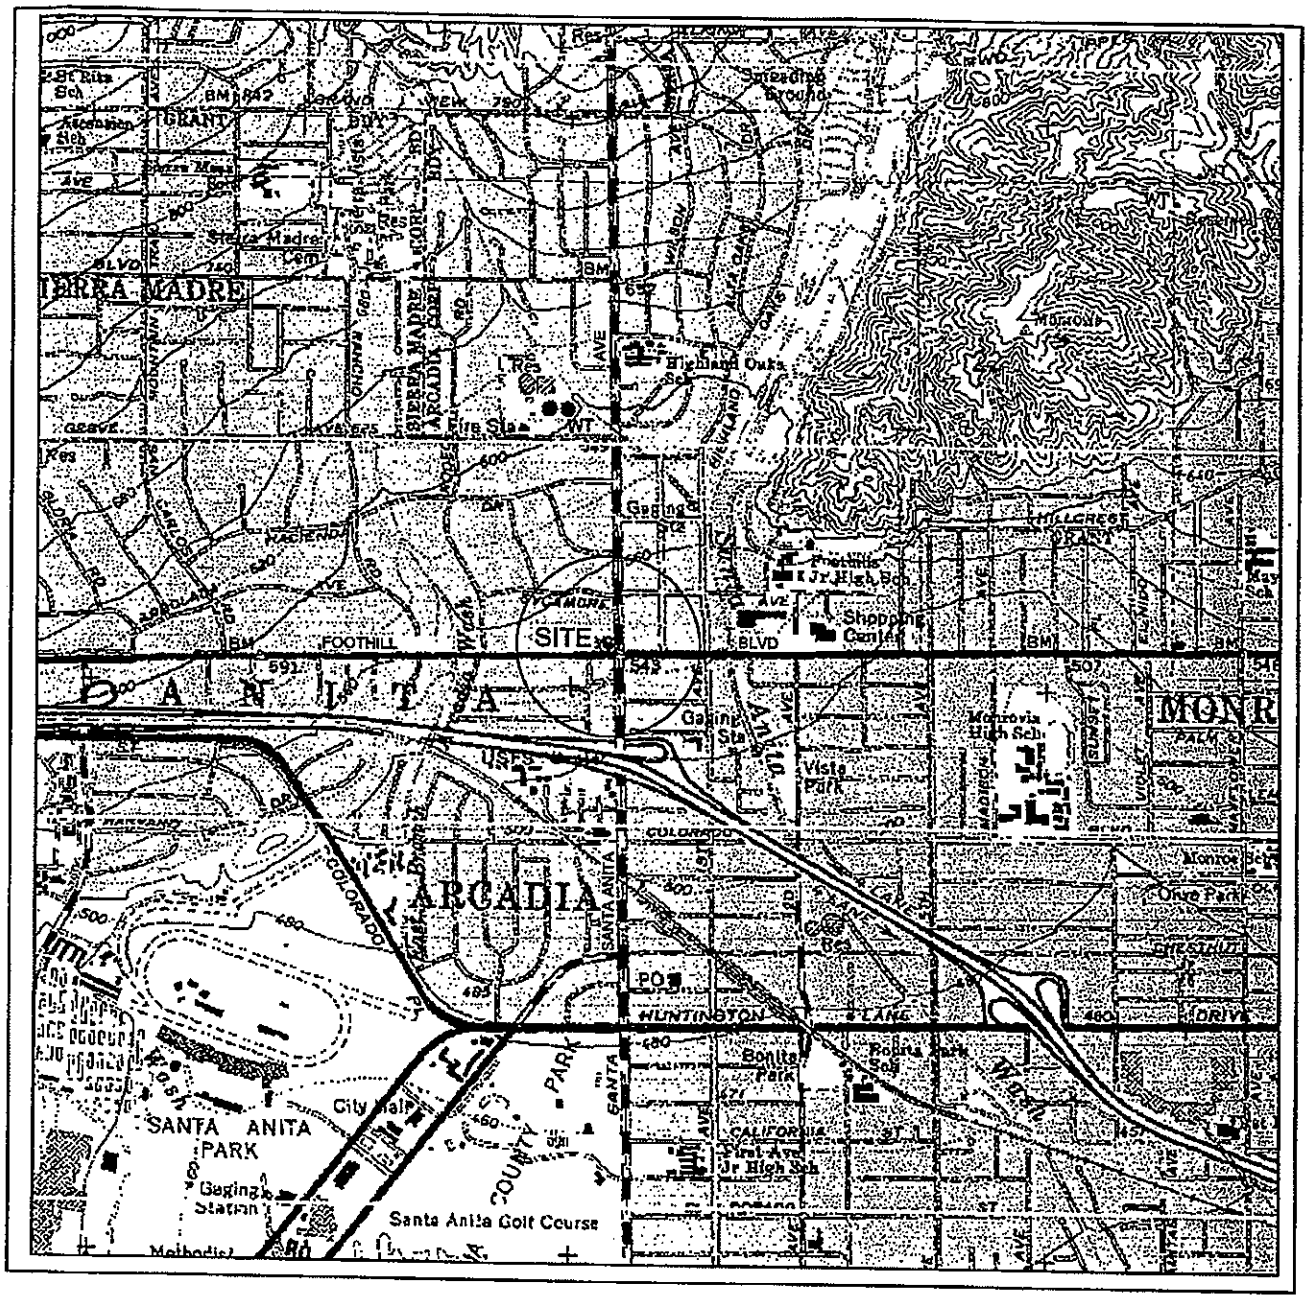

GENERAL NOTES:
BASE MAP FROM 3-D TOPO QUADS
MT. WILSON, CA. QUADRANGLE
7.5 MINUTE TOPOGRAPHIC MAP
1966
PHOTOREVISED 1988

QUADRANGLE LOCATION

N

0 2000 FT

SCALE: 1 : 24,000

FIGURE 1

SITE LOCATION MAP
ARCO FACILITY NO. 1592
5 W. FOOTHILL BOULEVARD
ARCADIA, CA.

PROJECT NO. AM03-169	DRAWN BY	Delta Environmental Consultants, Inc.
FILE NO. A3-808-03	PREPARED BY A. BAIRD	
DATE 09 DEC 03 / REV. 0	REVIEWED BY	

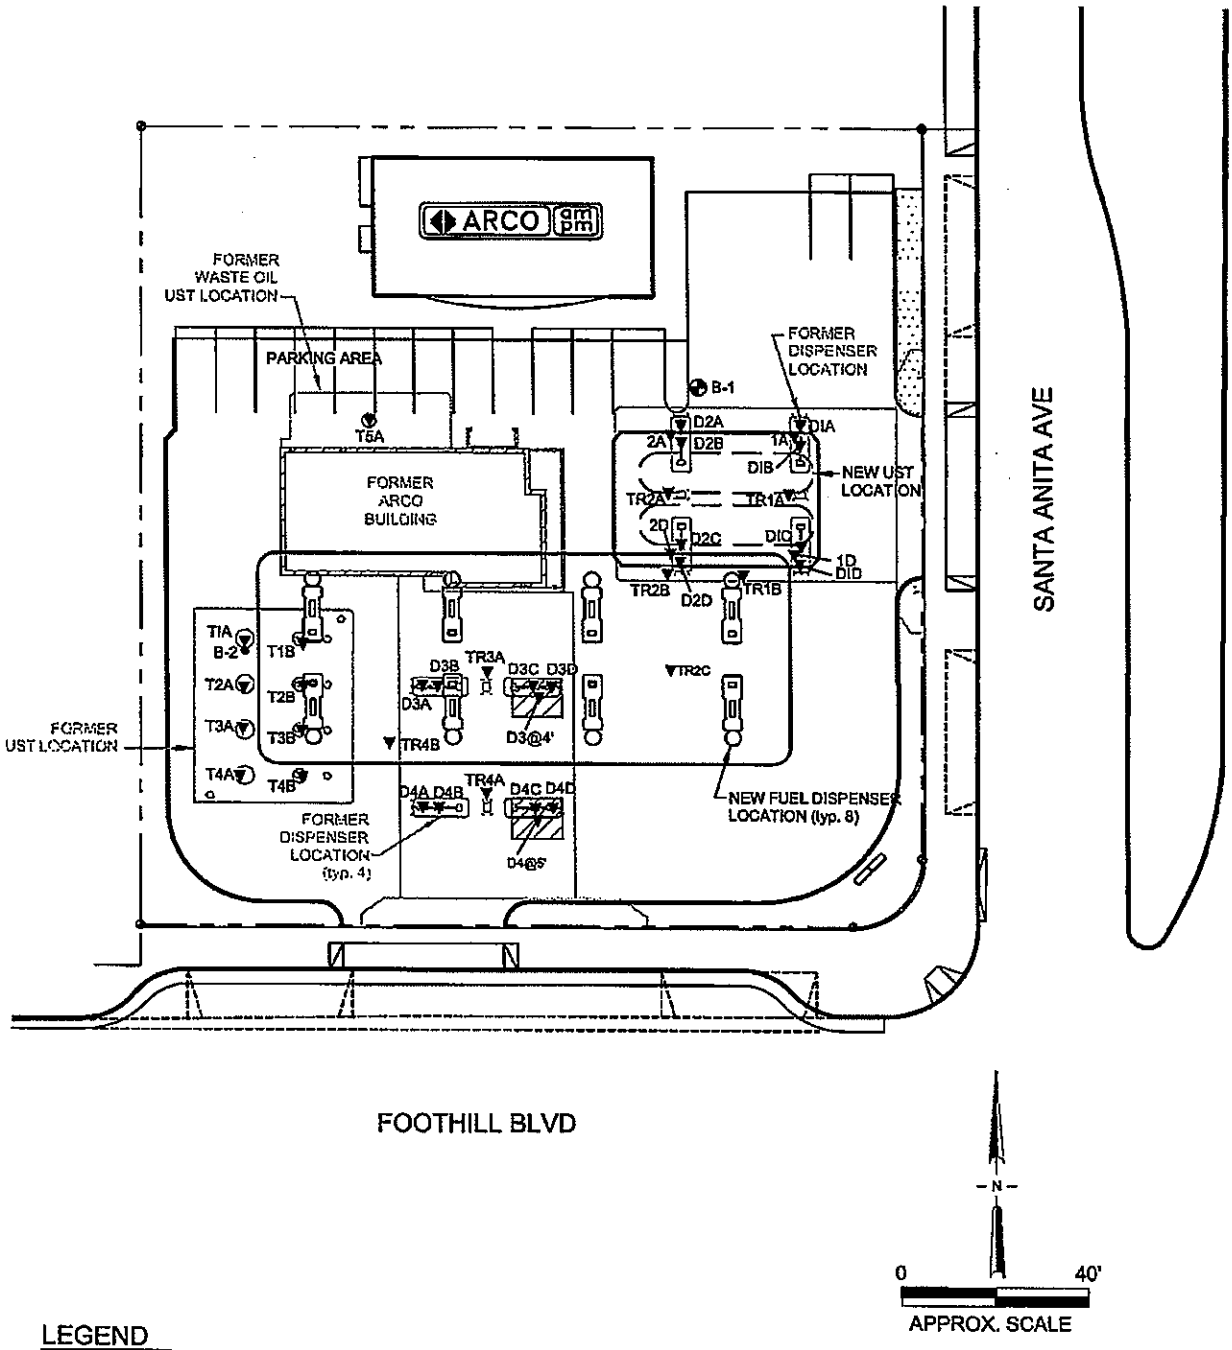

LEGEND

B-1 ⊕	SOIL VAPOR EXTRACTION WELL LOCATION
B-2 •	SOIL BORING LOCATION
T5A ▼	TANK SOIL SAMPLE LOCATION
D4A ▼	DISPENSER SOIL SAMPLE LOCATION
▨	APPROXIMATE LIMIT OF OVEREXCAVATION

FIGURE 2

SITE MAP
ARCO FACILITY NO. 1592
5 WEST FOOTHILL BOULEVARD
ARCADIA, CA.

PROJECT NO. AM03-169		DRAWN BY K. MARTIN	Delta Environmental Consultants, Inc.
FILE NO. A3-169-01		PREPARED BY A. BAIRD	
DATE 17 MAR 04	REV. 0	REVIEWED BY	